MUIR COLLEGE MASTER PLAN

existing SITE BOUNDARY

Revision 2

MUIR COLLEGE MASTER PLAN

13102: 13.36ha

22548: 1.43ha

22549: 1.85ha

1144: 0.39ha

TOTAL: 17.03ha

existing SITE BOUNDARY

Revision 2

MUIR COLLEGE MASTER PLAN

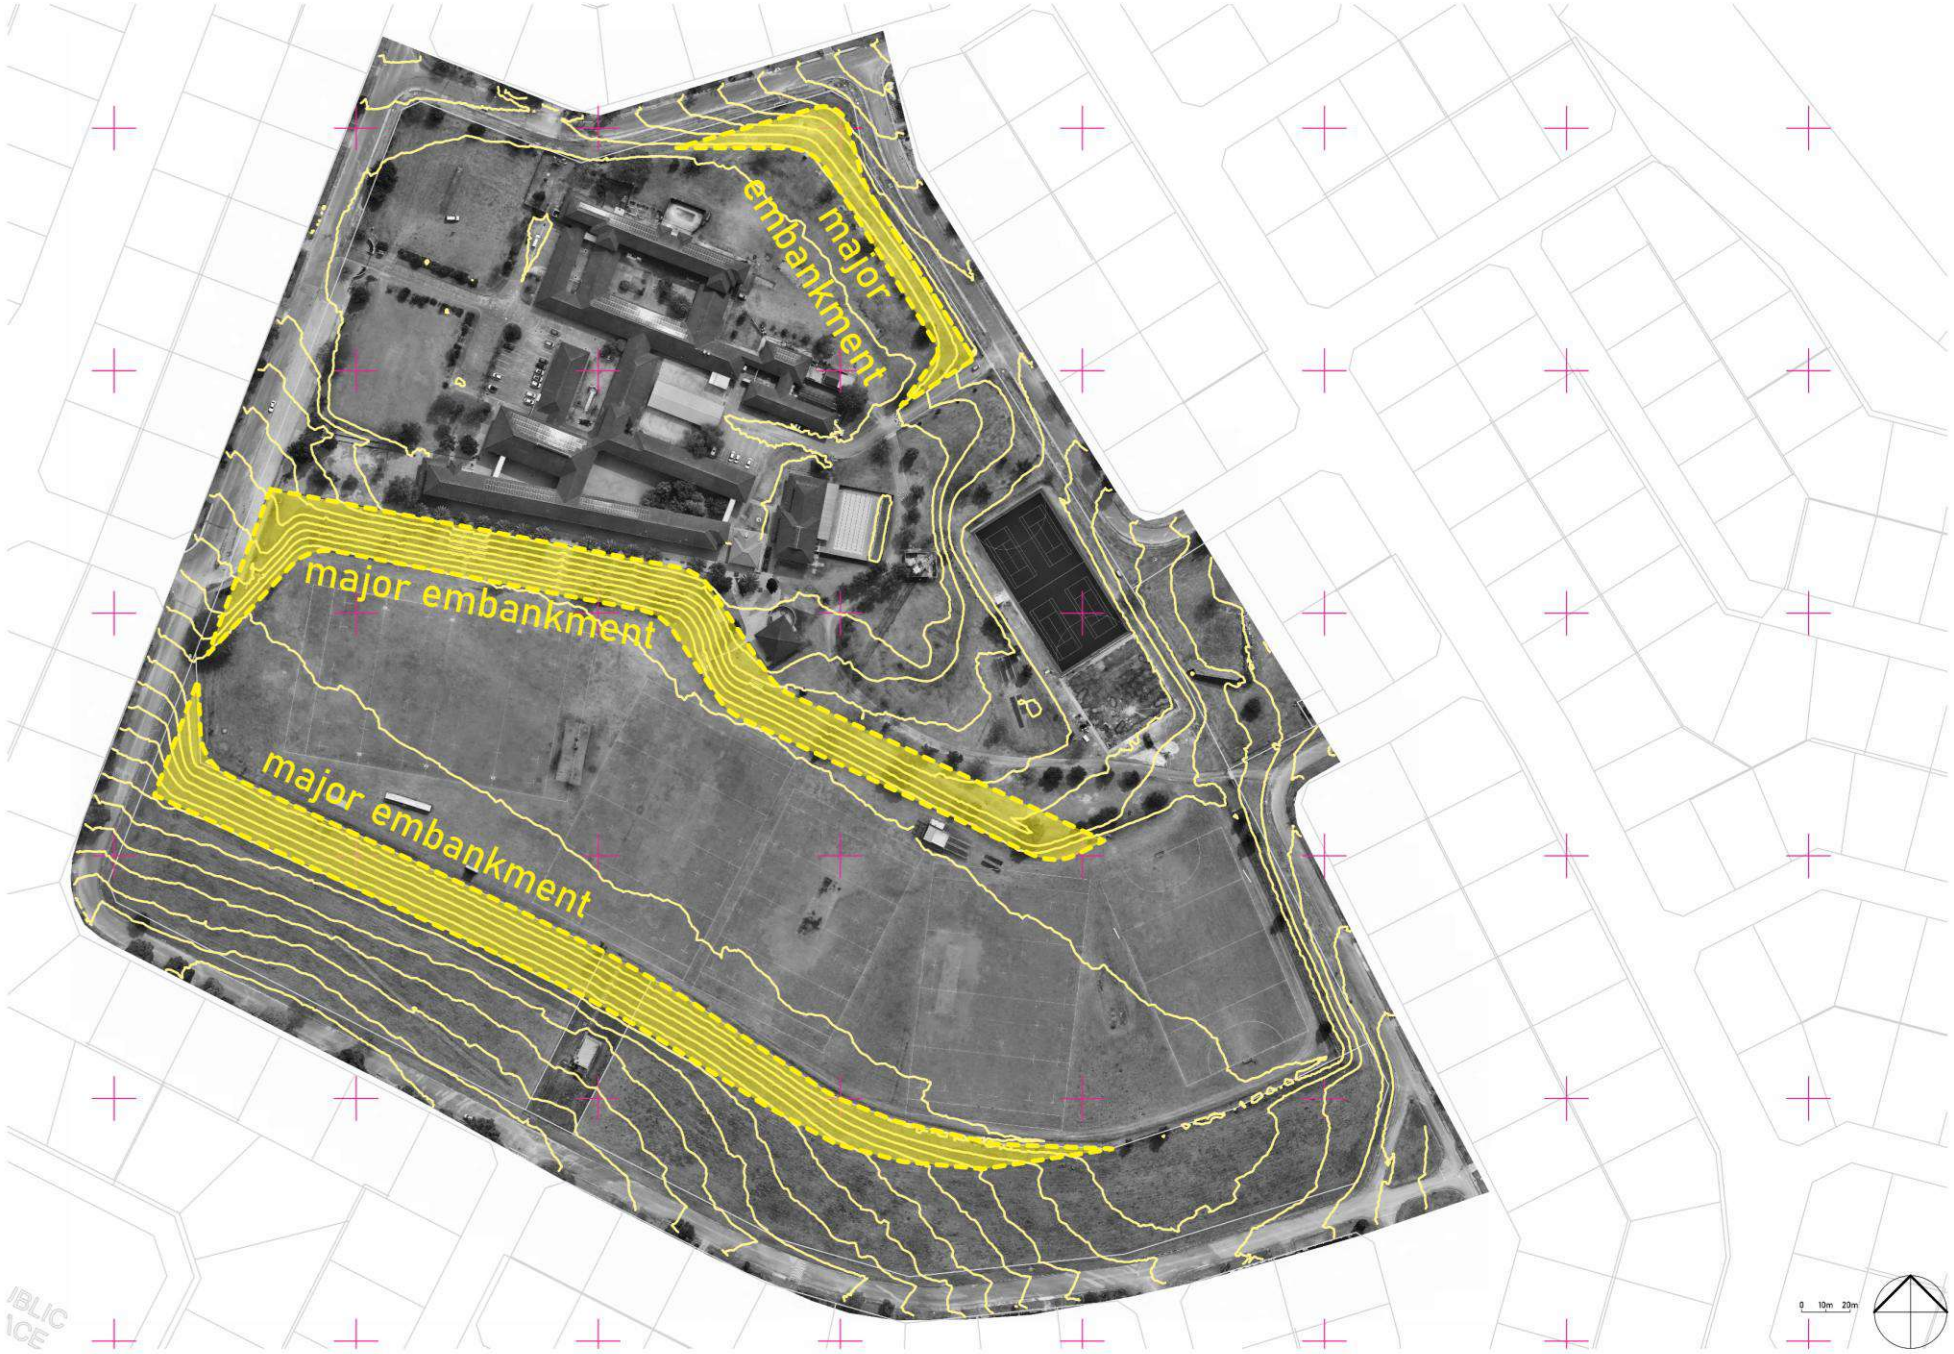

Contour Interval = 1m

existing TERRAIN

Revision 2

MUIR COLLEGE MASTER PLAN

Administration	1
Main Hall	2
Classrooms	3
Hostels	4
Services	5
Sports Centre	6
Tuck Shop	7
The Muirite	8
Sports Storage	9
Car Port	10
Water Tank	11

existing BUILDINGS

Revision 2

MUIR COLLEGE MASTER PLAN

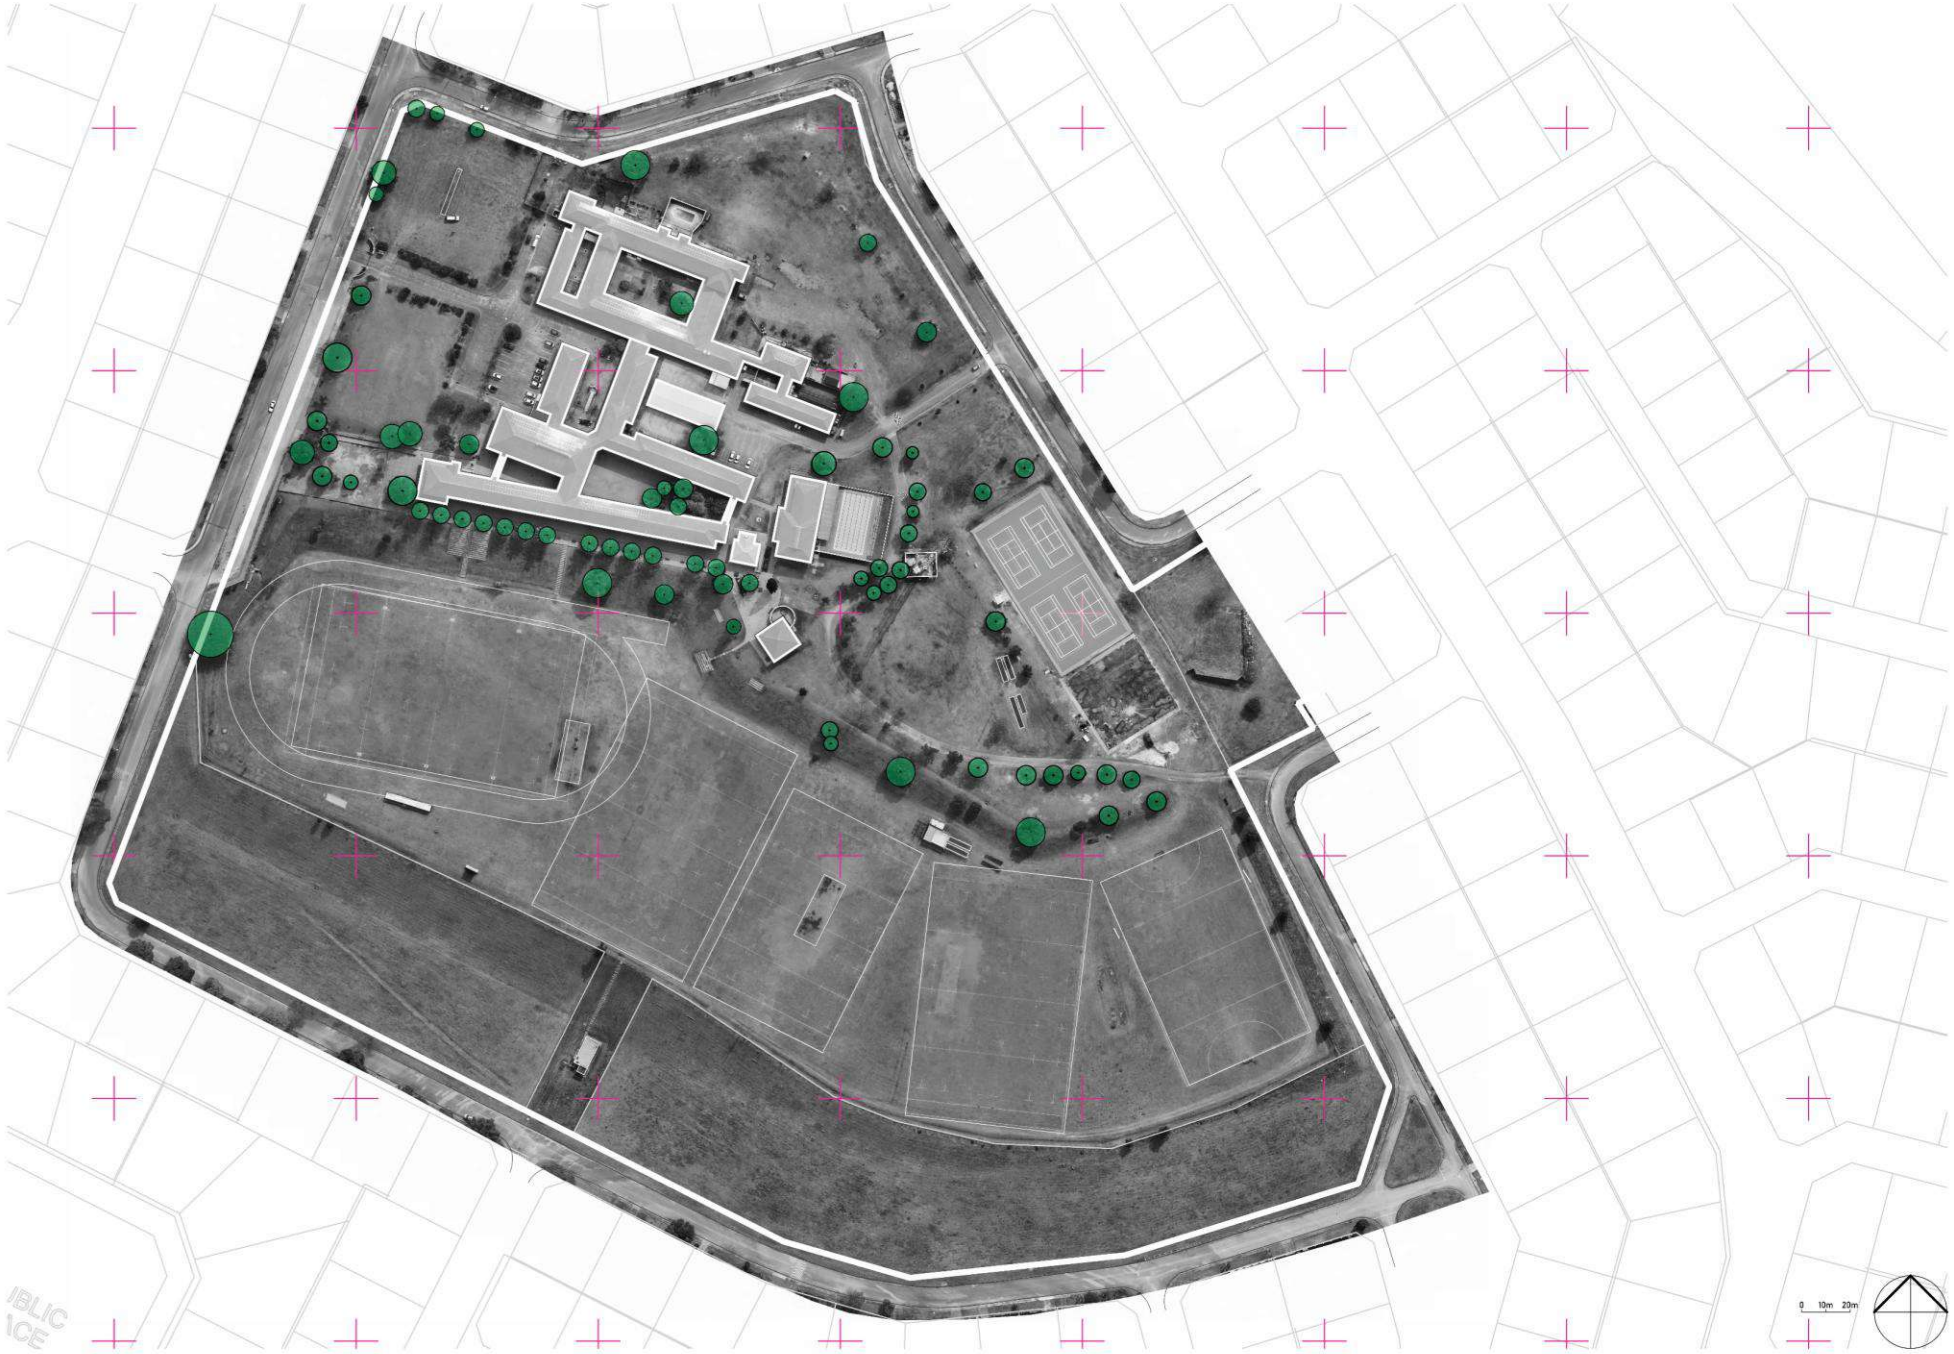

significant trees

(subject to arboreal survey)

existing LANDSCAPING

Revision 2

MUIR COLLEGE MASTER PLAN

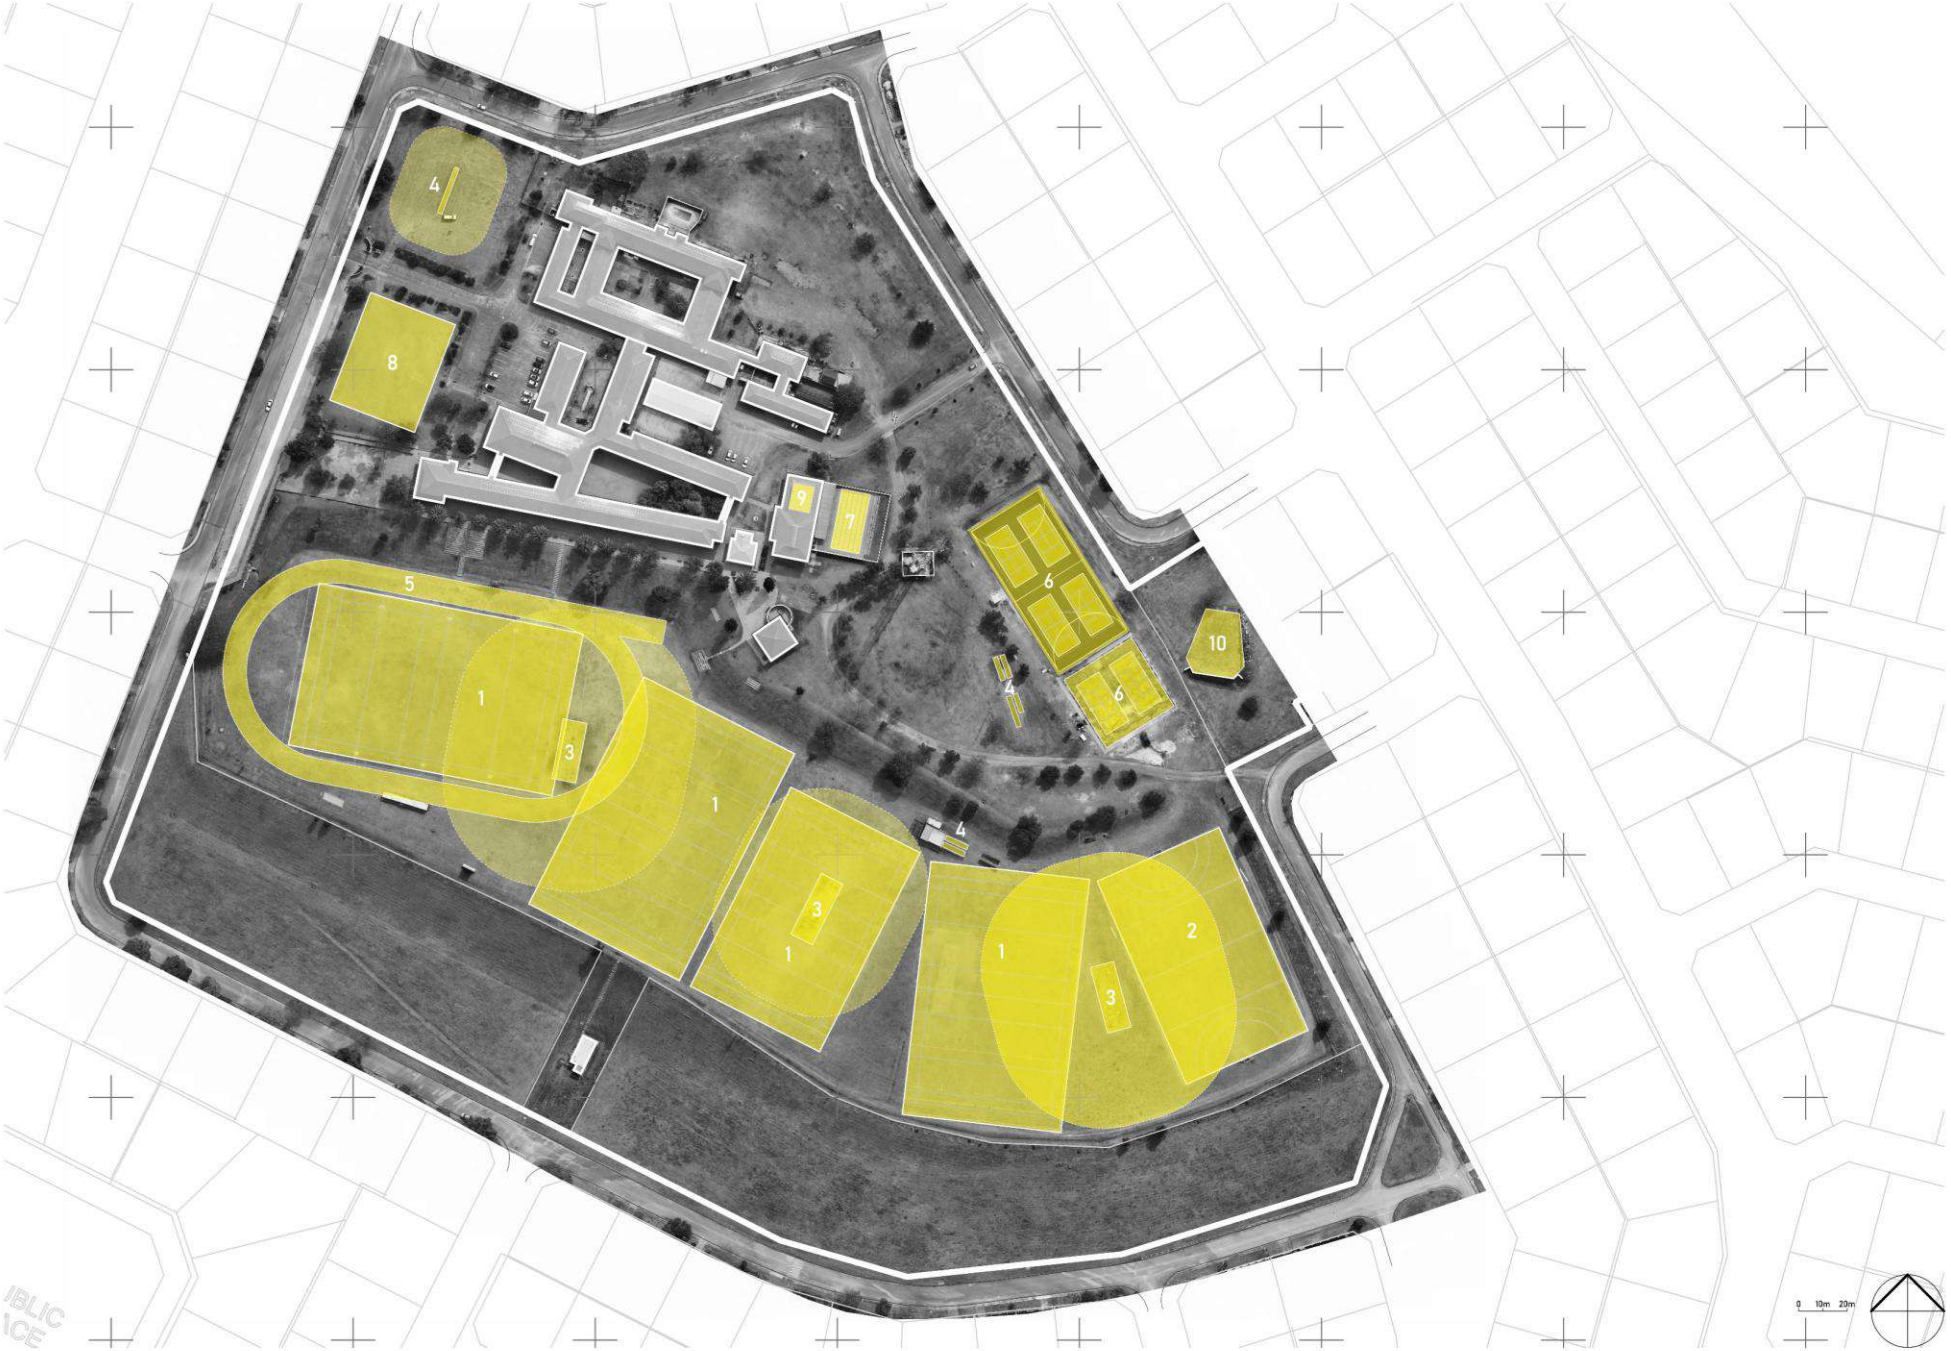

Grass rugby pitch	
Grass hockey pitch	1
Grass cricket pitch	2
Conc cricket pitch	3
Grass run track	4
Multi-use court	5
(including tennis)	6
25m swim pool	7
Utility Field	8
Squash	9
Shooting Range	10

existing SPORTS

Revision 2

MUIR COLLEGE MASTER PLAN

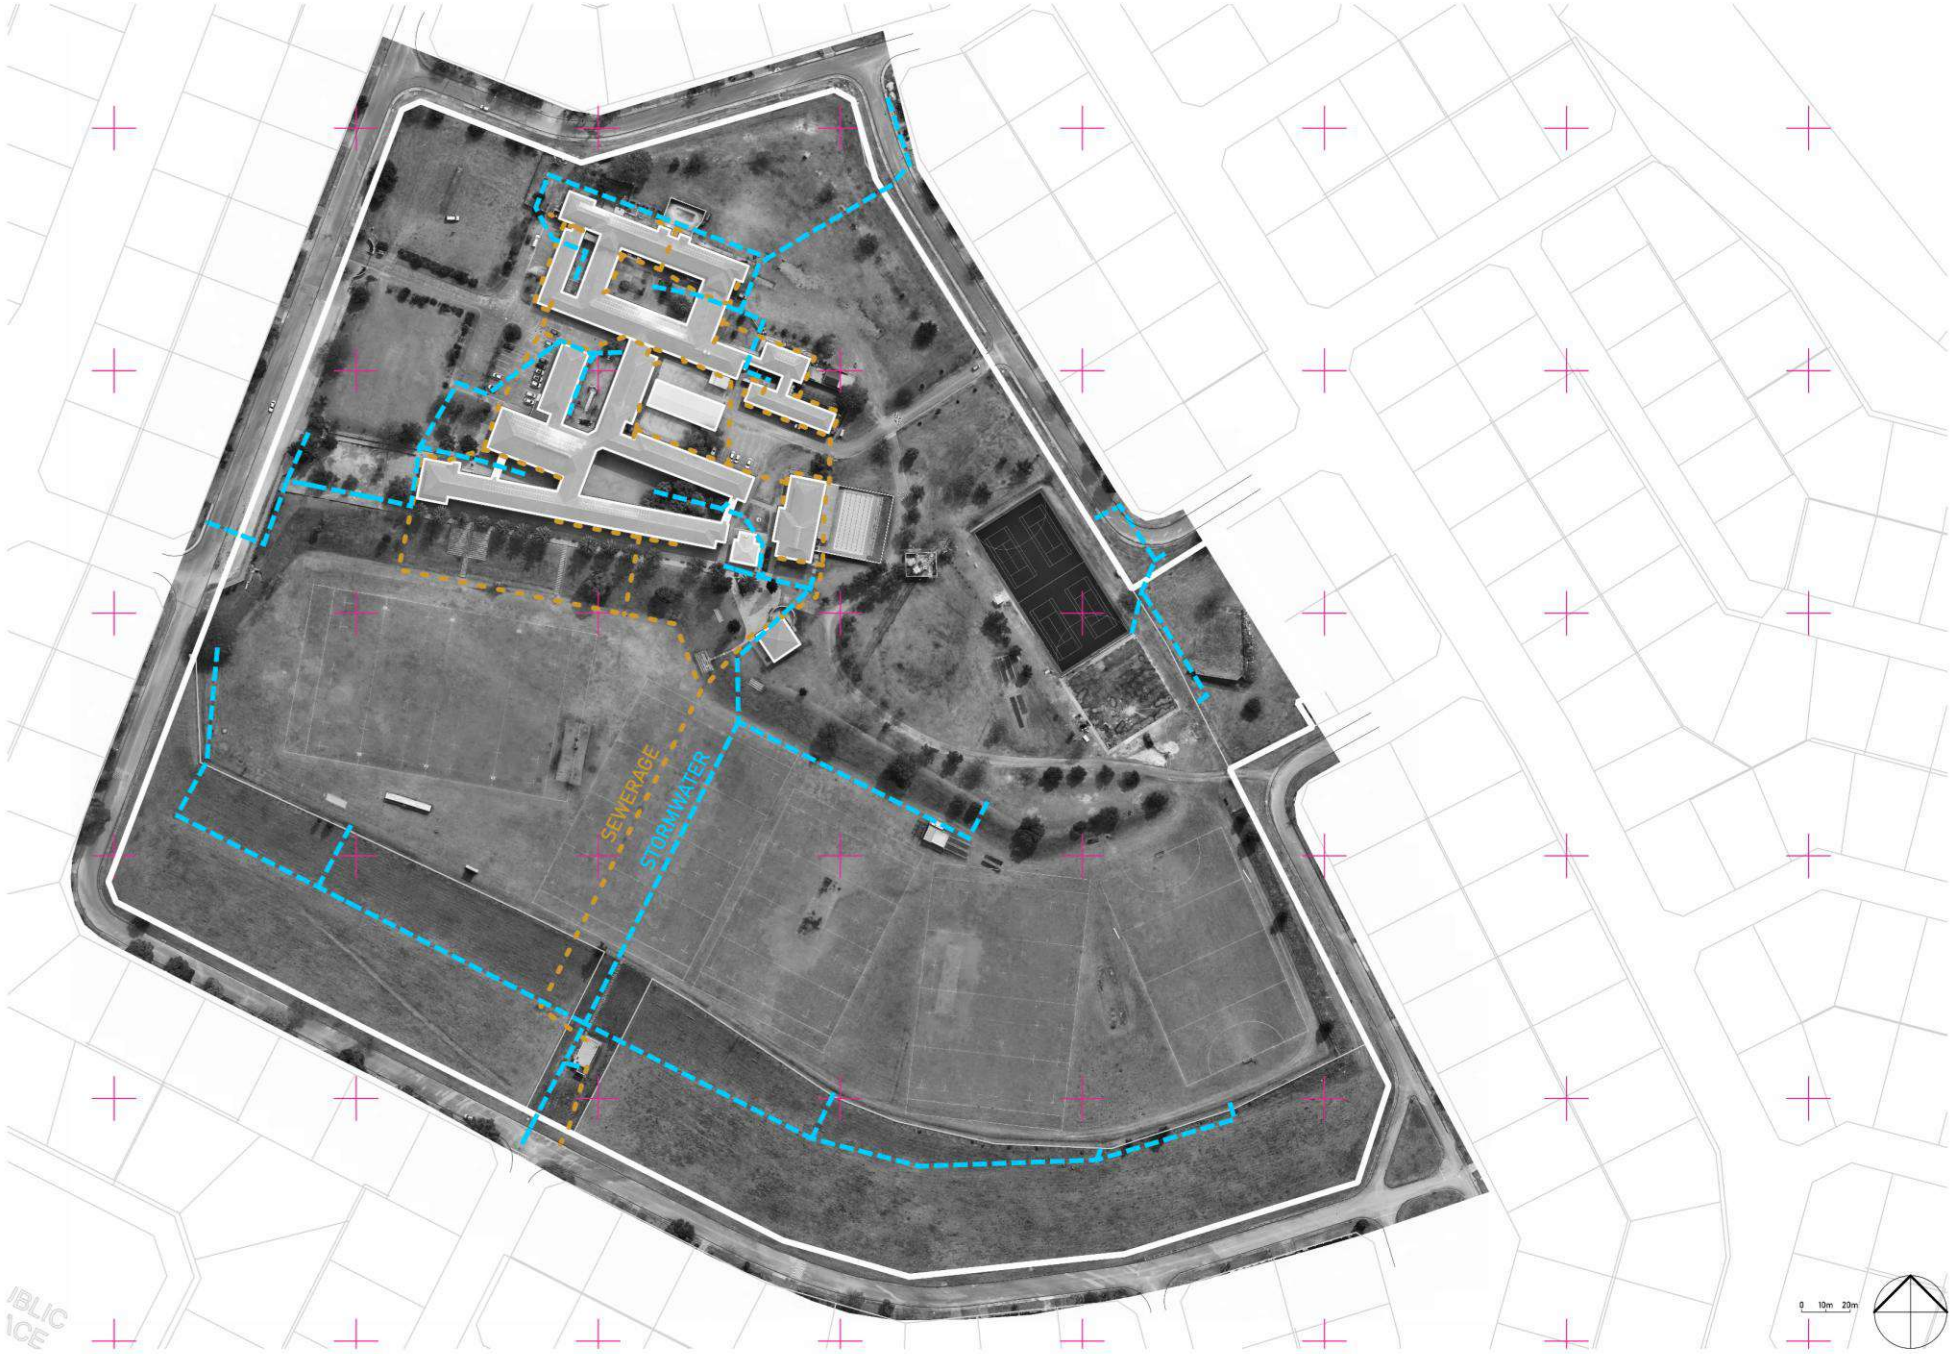

Stormwater
Sewerage

existing SERVICES

Revision 2

MUIR COLLEGE MASTER PLAN

proposed IRRIGATION

Revision 2

MUIR COLLEGE MASTER PLAN

proposed ZONING

Revision 2

MUIR COLLEGE MASTER PLAN

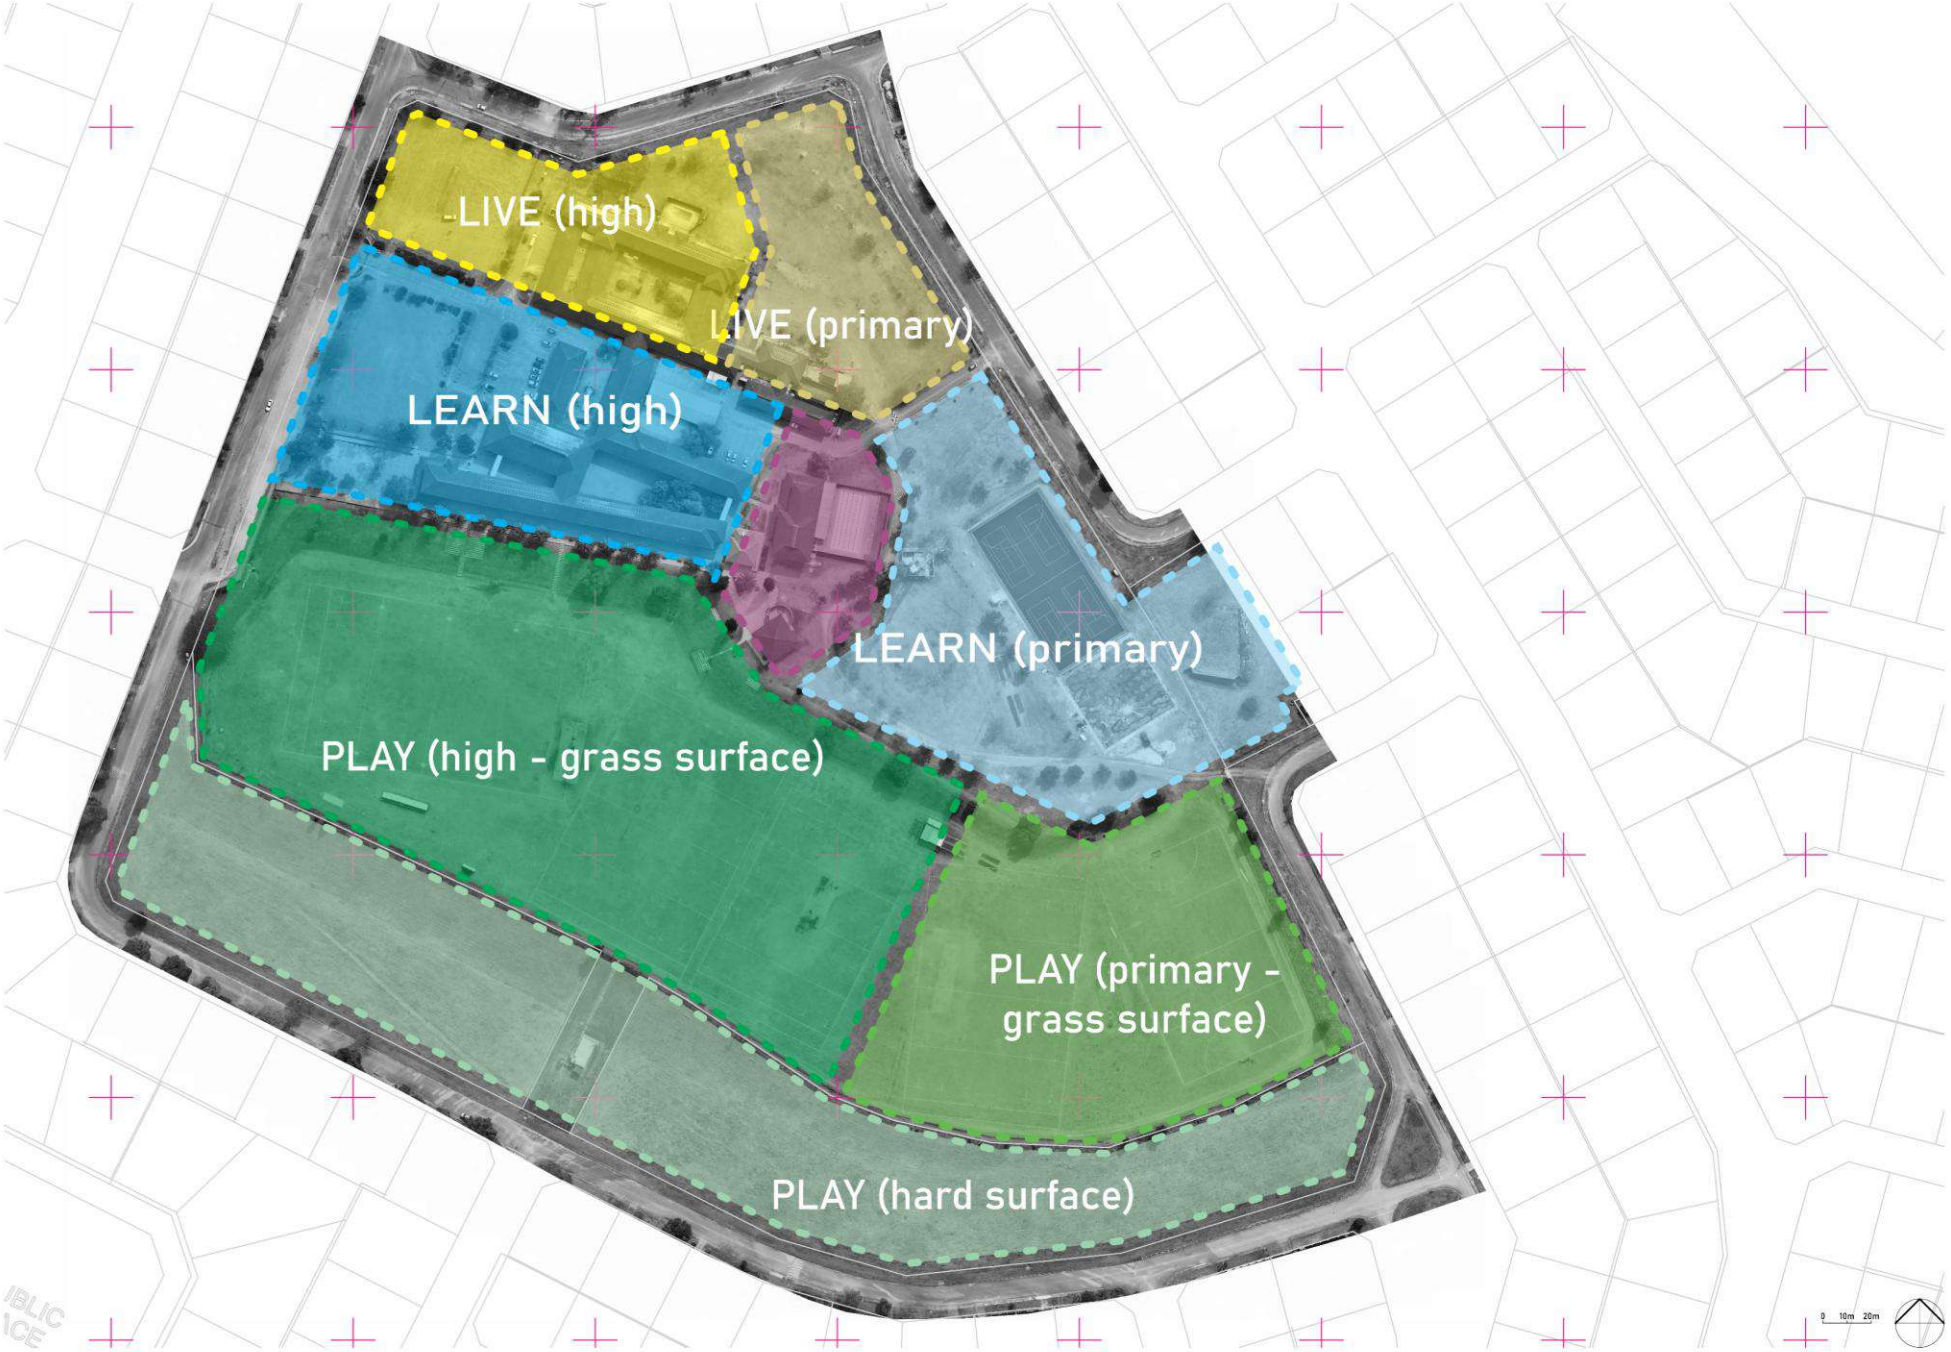

proposed SUB-ZONING

Revision 2

MUIR COLLEGE MASTER PLAN

Existing Buildings	1
Additional Classrooms	2
Primary School	3
Primary School Hostel	4
Educator Residence	5
High Perform Centre	6
School Sports Pavilion	7
Utilities Workshop	8
Music Centre	9
Museum	10
Water Storage Tanks	11
Water Treatment Plant	12
(Primary) Square	13
(High) Square	14
Guard House	15

proposed LAYOUT

Revision 2

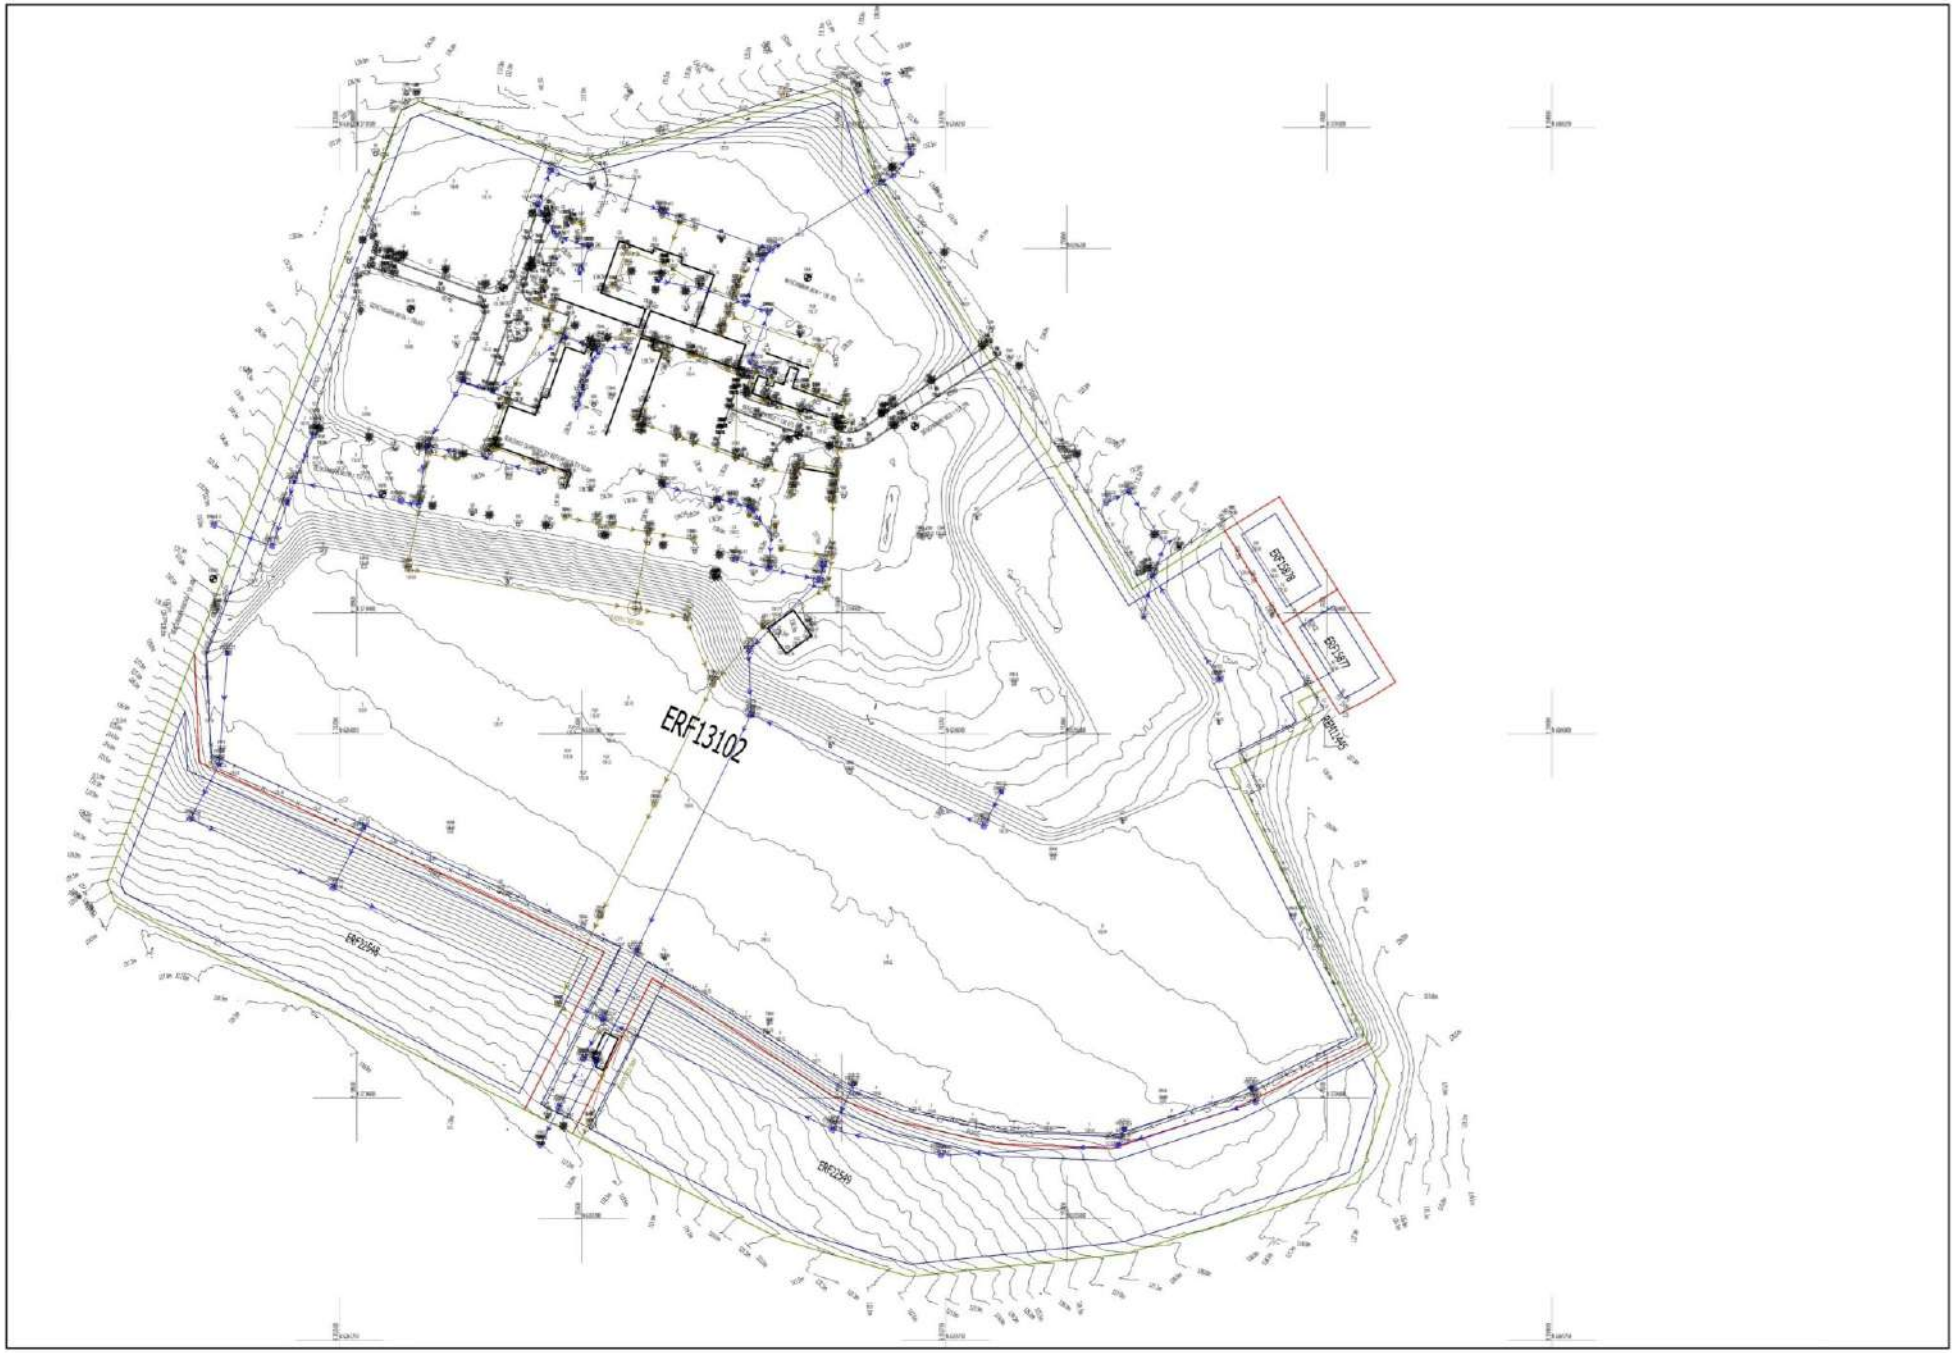

MUIR COLLEGE MASTER PLAN

SURVEY

Revision 2